OLD TOWN LANDING – SITE PLAN – 7/9/2024

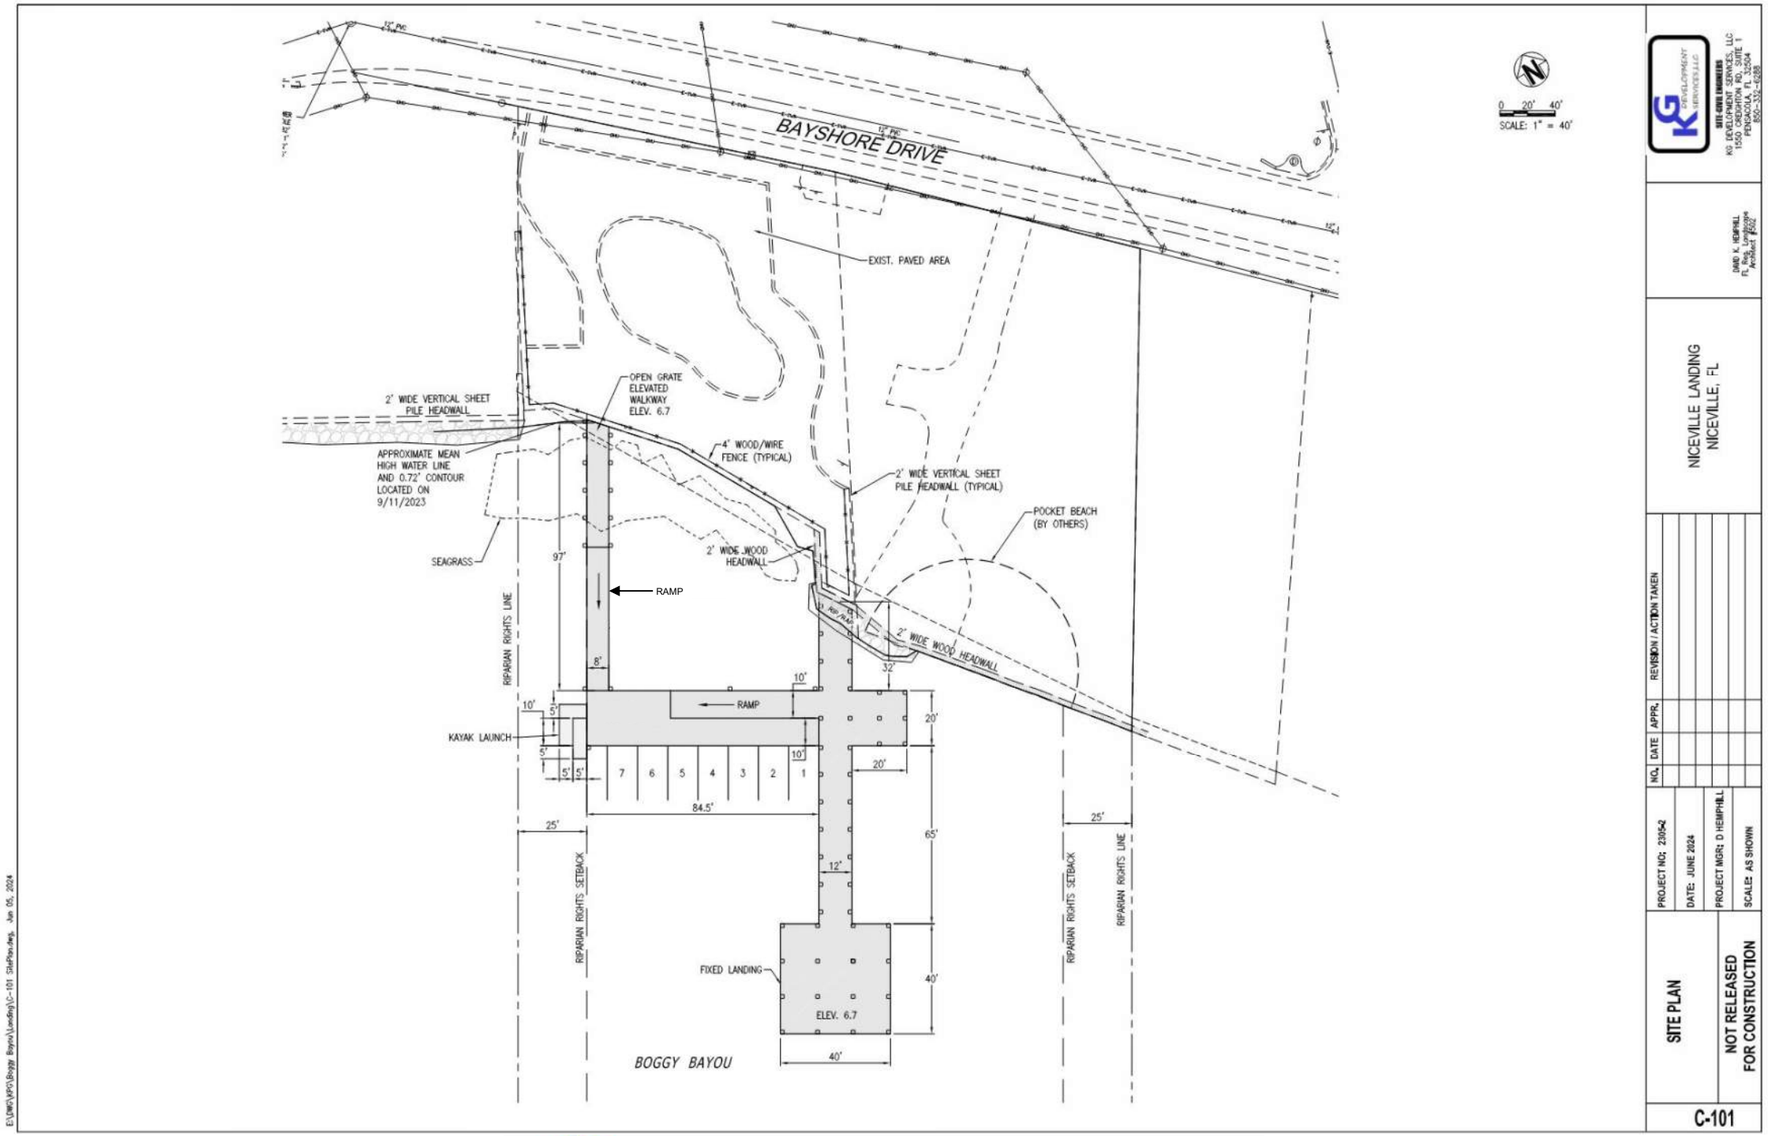

DEVELOPMENT SERVICES, LLC
SITE-CIVIL ENGINEERS

SAM MARSHALL ARCHITECTS